




C1 GROUND FLOOR FURNITURE LAYOUT
1:50

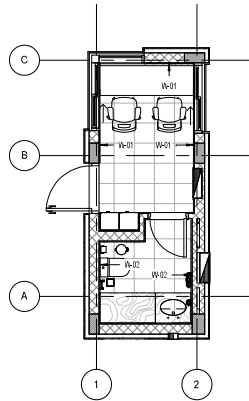


C2 GROUND FLOOR WALL FINISH LAYOUT
1:50

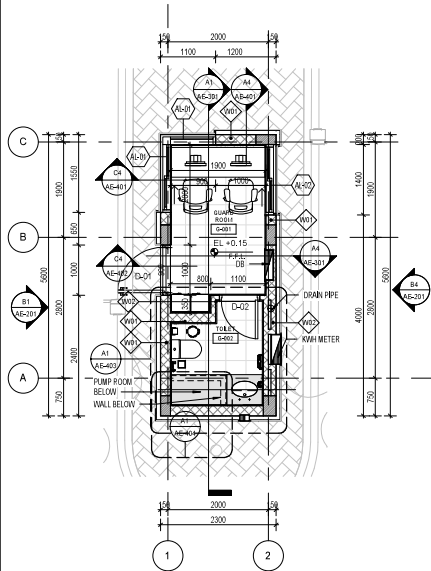

A1 GROUND FLOOR
1:50

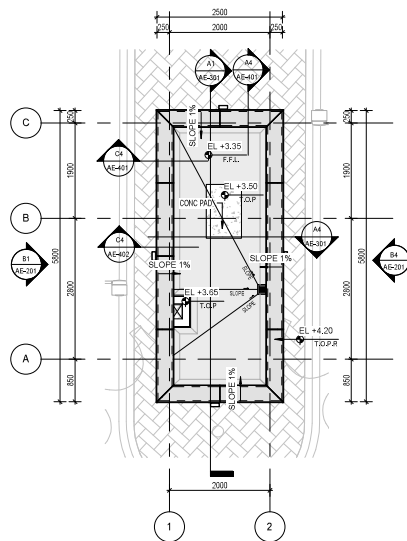

A2 ROOF PLAN
1:50

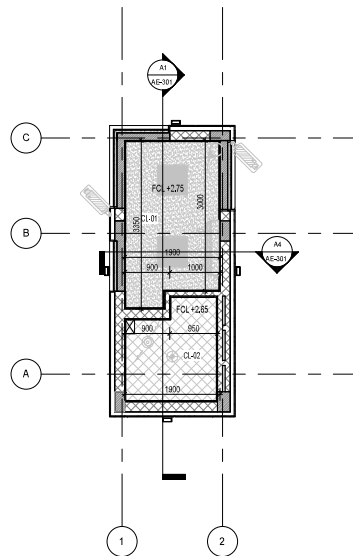

A4 GROUND FLOOR REFLECTED CEILING
1:50


CEILING NOTES:

- ALL CEILING LEVELS ARE IN MILLIMETERS.
- ALL SUSPENDED CEILING HEIGHTS SHOWN ARE MEASURED FROM FLOOR FINISH LEVEL.
- FOR DIFFUSER, GRILL, TYPES & SIZES REF. TO MECH. DWGS.
- FOR LIGHTING FIXTURE & SECURITY, EXIT SIGNS & COMMUNICATION SYSTEMS TYPES & SIZES REF. TO ELECT. DWGS.
- FOR FIRE FIGHTING SYSTEM REF. TO PLUMBING DWGS.
- CURTAIN COVE SHALL BE COORDINATED WITH ADJACENT CURTAIN WALL TYPE.

LEGEND	
	10MM THK GYPSUM BOARD (G-01)
	15MM THK MOISTURE RESISTANT GYPSUM BOARD (G-02)
	PAINT ON CEMENT PLASTER
MEP FIXTURES LEGEND	
	OUTDOOR WPP (WPP 5 TO 50MM LENCE WPP)
	ZONE FIED CHILLER
	2 x 6W RECESSED LIGHT
	CEILING RECESSED 500 x 600 RECESSED LIGHT
	CEILING RECESSED DECORATIVE DOWNLIGHT FIXTURE WITH CONTROL SWITCHABLE
	DECORATIVE TYPE RECESSED LIGHT
	EXTRACT WPP (EXTRACT)

FINISHING ABBREVIATION




FLOORING	
F01:	HEAVY DUTY NON SLIP PORCELAIN TILES 400X400mm
WALL	
W01:	EMULSION PAINT - WHITE
W02:	WATER RESISTANT PAINT - WHITE
BASE	
B01:	PORCELAIN BASE 100mm HEIGHT
CEILING	
C01:	EMULSION PAINT ON GYPSUM BOARD - WHITE
C02:	EMULSION PAINT ON MOISTURE RESISTANT GYPSUM BOARD - WHITE

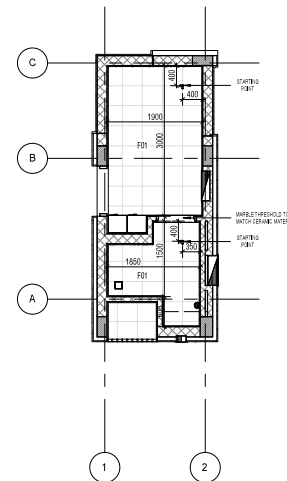

A6 GROUND FLOOR FLOORING LAYOUT
1:50

WALL TYPES

- W01:** 200mm THK SOLID MASONRY WALL
- W02:** 100mm THK SOLID MASONRY WALL

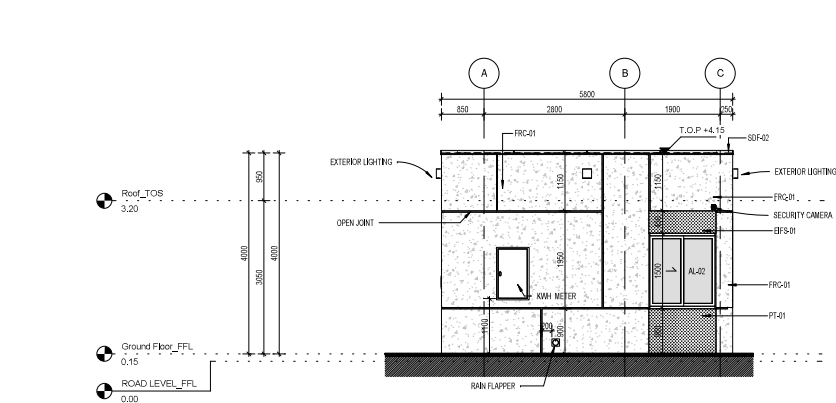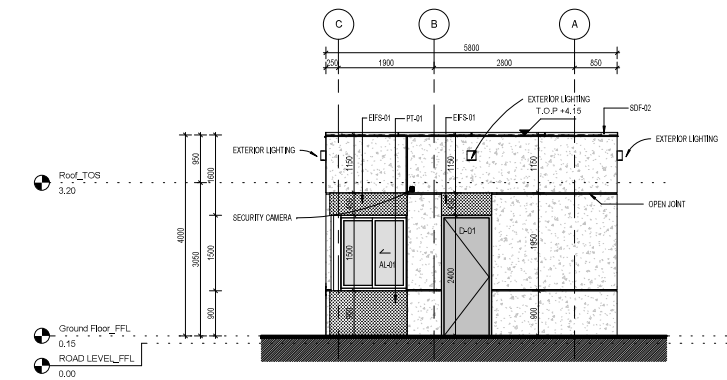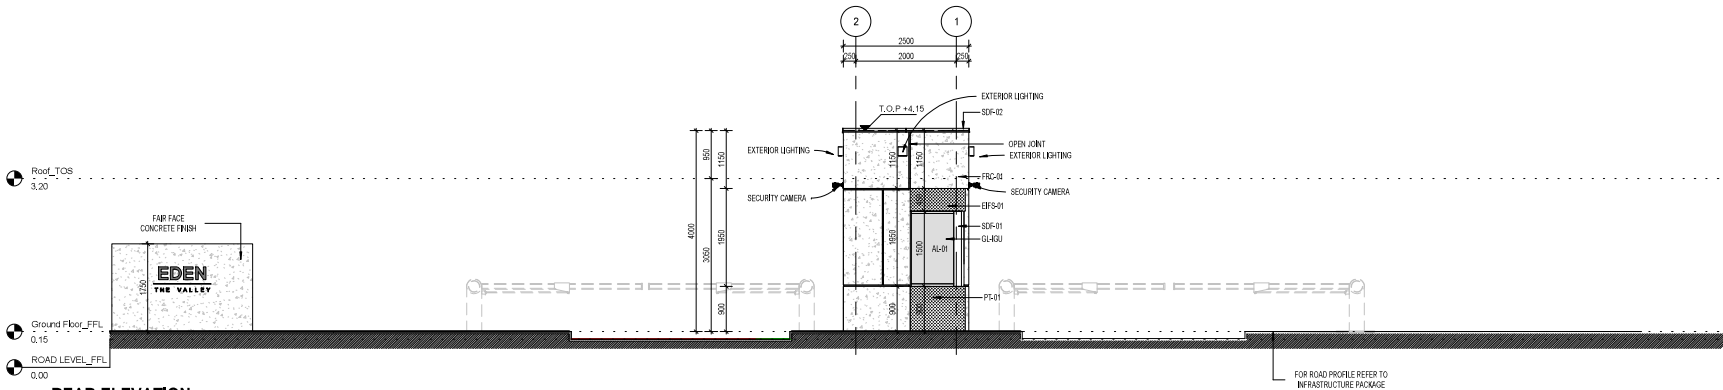

MATERIAL DISC. LEGEND

PT: EXTERNAL PLASTER WITH ACRYLIC BASE
COLORED DECORATIVE FACADE RENDER (COLOR & TEXTURE AS PER APPROVED SAMPLE)

PT-01: DARK GREY

EFS: EXTERIOR INSULATION FINISHING SYSTEM
FIXED TO CONCRETE ELEMENTS / SOLID BACK
WALL (COLOR AS PER APPROVED SAMPLE)

EFS-01: DARK GREY

FRC: FIBER REINFORCED CEMENT BOARD
MECHANICALLY FIXED TO STEEL STRUCTURE TO
SOLID BACKUP WALL. COLOUR / TEXTURE AS PER
APPROVED SAMPLE.


FRC-01: CONCRETE TILE

SDF: SUPER DURABLE ELECTROSTATIC POWDER
COATING FINISH ON ALUMINUM PROFILES FOR
PUNCHED WINDOWS/LOUVERS/HANDRAILS /
ALUMINUM FLASHINGS/ALUMINUM CLADDING
(COLOR AS PER APPROVED SAMPLE)

SDF-01: GREY **SDF-02:** TO MATCH
CEMENT BOARD COLOR

GL: GLASS PANELS FOR WINDOWS/CURTAIN
WALLS/ BALUSTRADES (COLOR AS PER
APPROVED SAMPLE)

GL-01: INSULATED GLASS UNIT

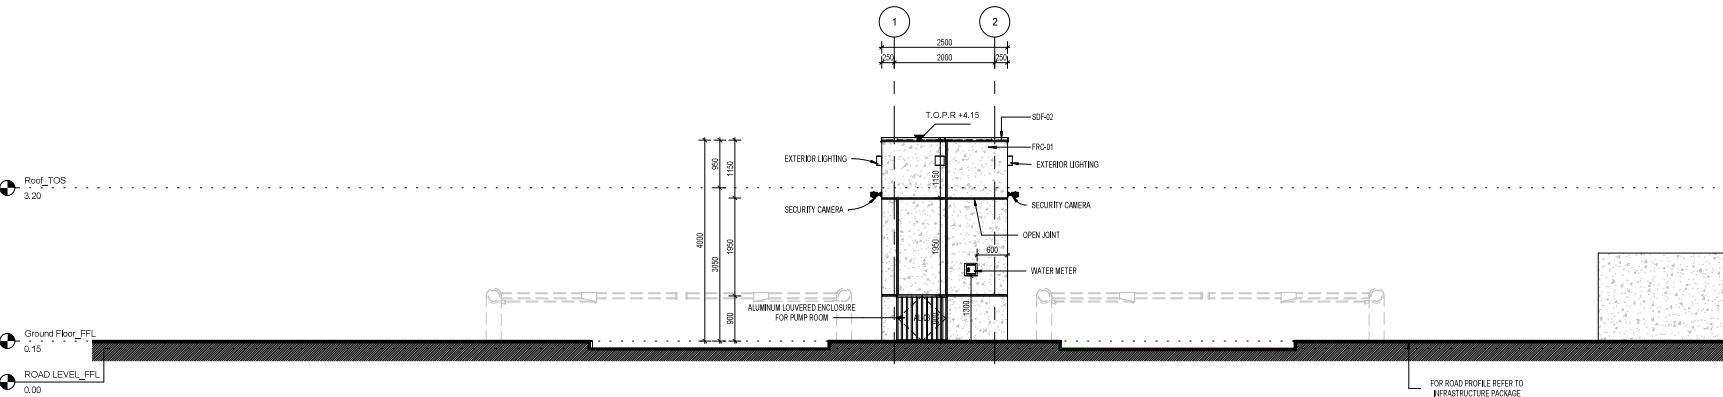



- **GLIGU** : INSULATED GLASS UNIT